
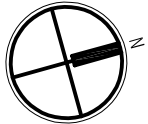


FRONT ELEVATION - OPTION 1

SCALE 1:100

FRONT ELEVATION - OPTION 2

SCALE 1:100

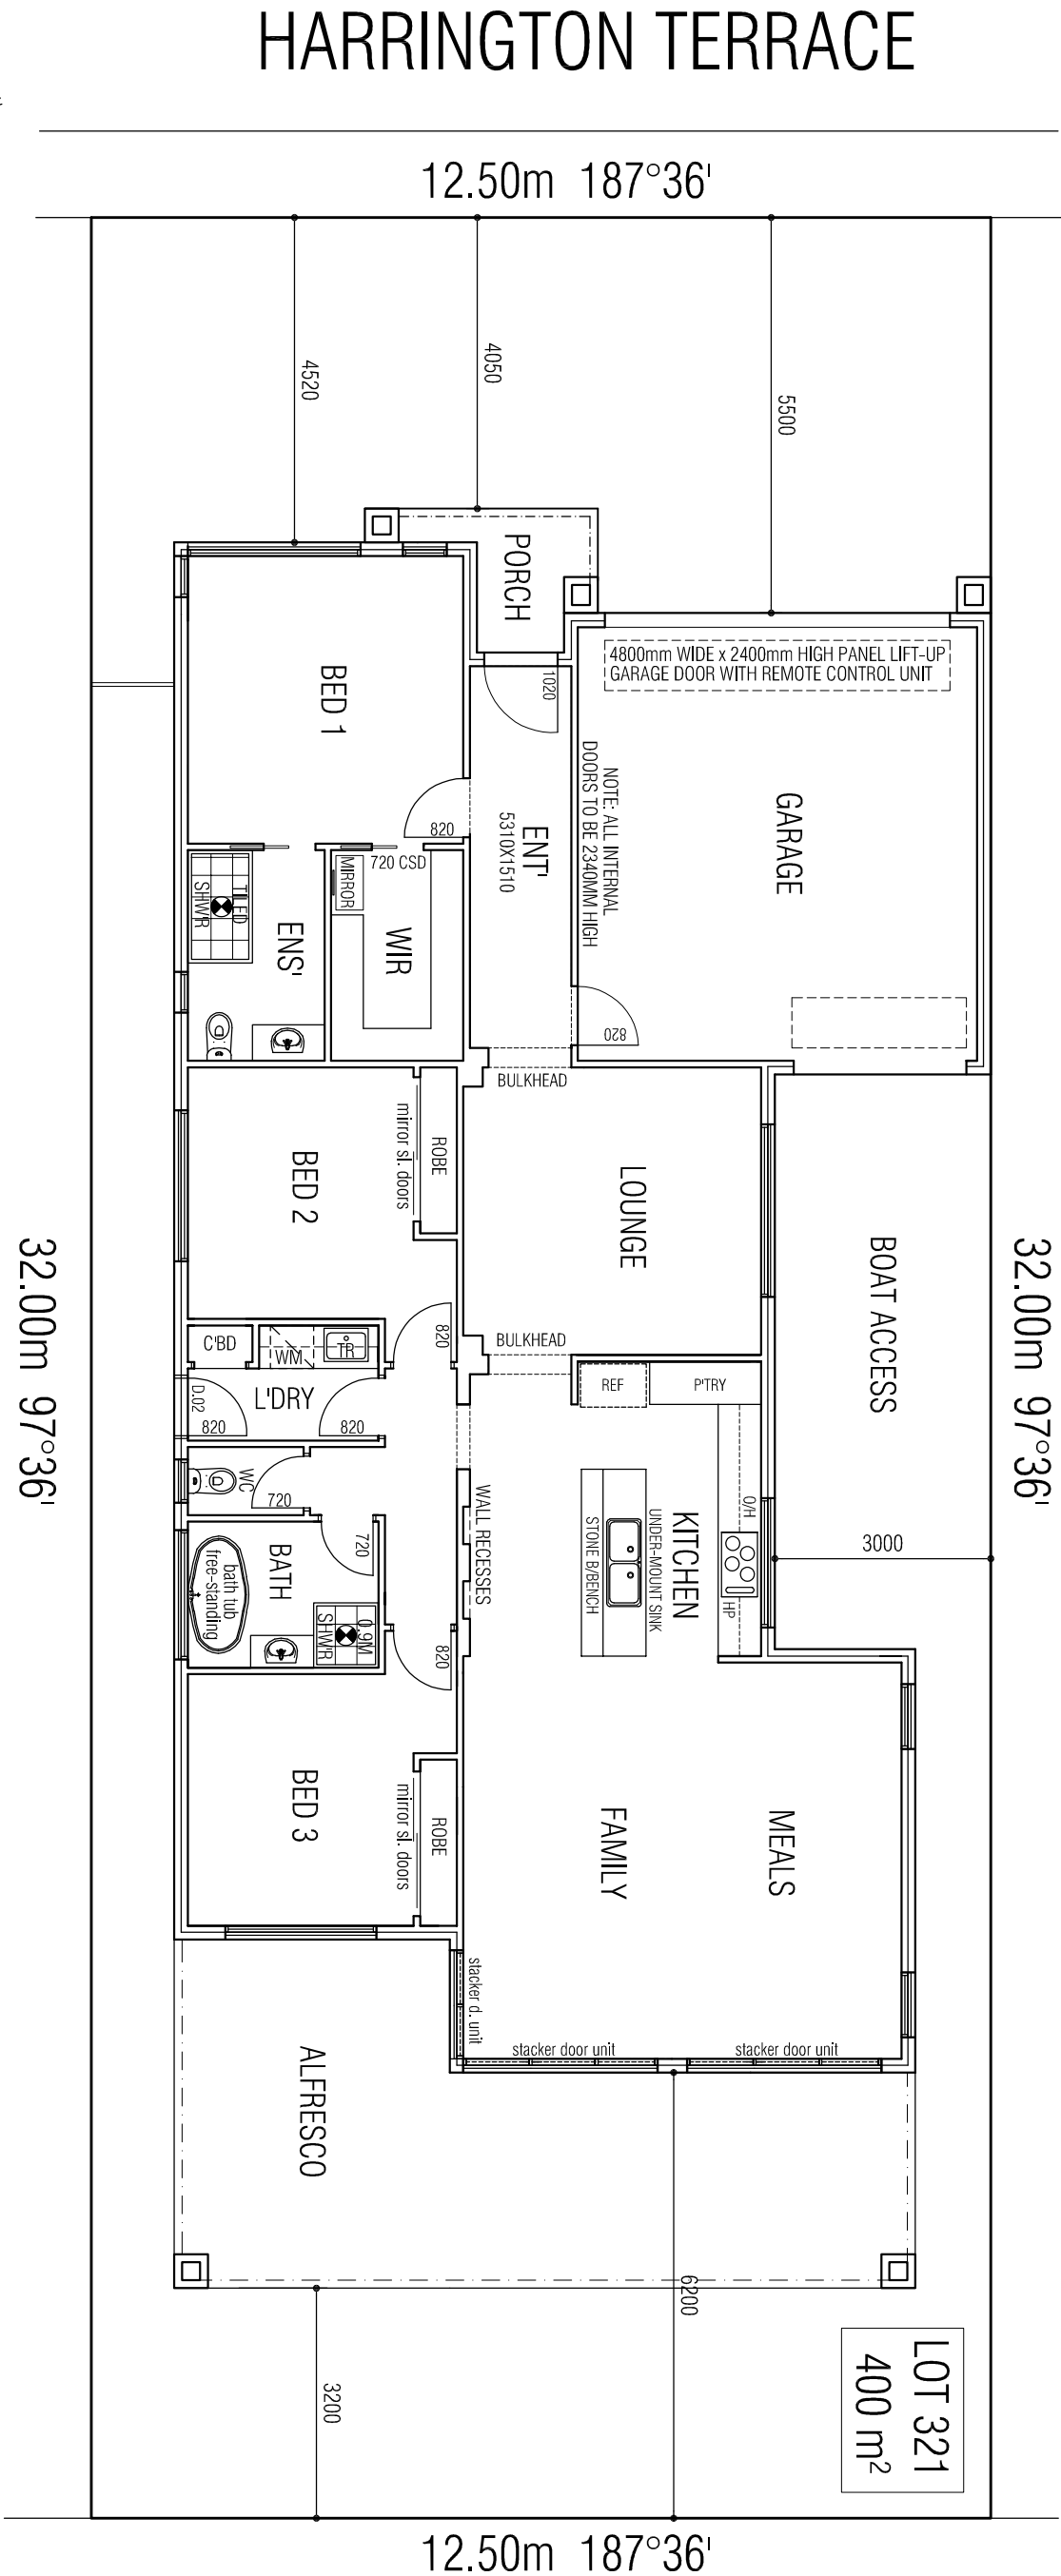

FLOOR PLAN

SCALE 1:100

12.5M LOT FRONTAGE

SITE ANALYSIS

SITE AREA	400.00m²
SITE COVERAGE	239.22m²
TOTAL COVERED	59.80%

AREA SCHEDULE

GROUND FLOOR		
GARAGE		
PORCH		
ALFRESCO		
TOTAL	239.22m²	25.70sq



ZDA Design Pty. Ltd.
Zekia Dedic-Alipasic
DP-AD 20968
10/82 MAKILAND DRIVE
Derrimut VIC, 3089
Phone/Fax: 03 930 5565
Mobile: 04 19 554 736
E-mail: zda_design@bigpond.com

Project: DOUBLE STOREY DWELLING
For: PEGAZ HOMES
At: LOT 321
HARRINGTON TERR.
ST LEONARDS

Scale: 1:100
Sheet No.: 01/01
Date: DEC. 2019
Job No.: ---
Drawn: ZDA
Rev:

Original Sheet Size: A3